Construction of Drains at Balaji Layout in ward No 8. Kodigehalli.

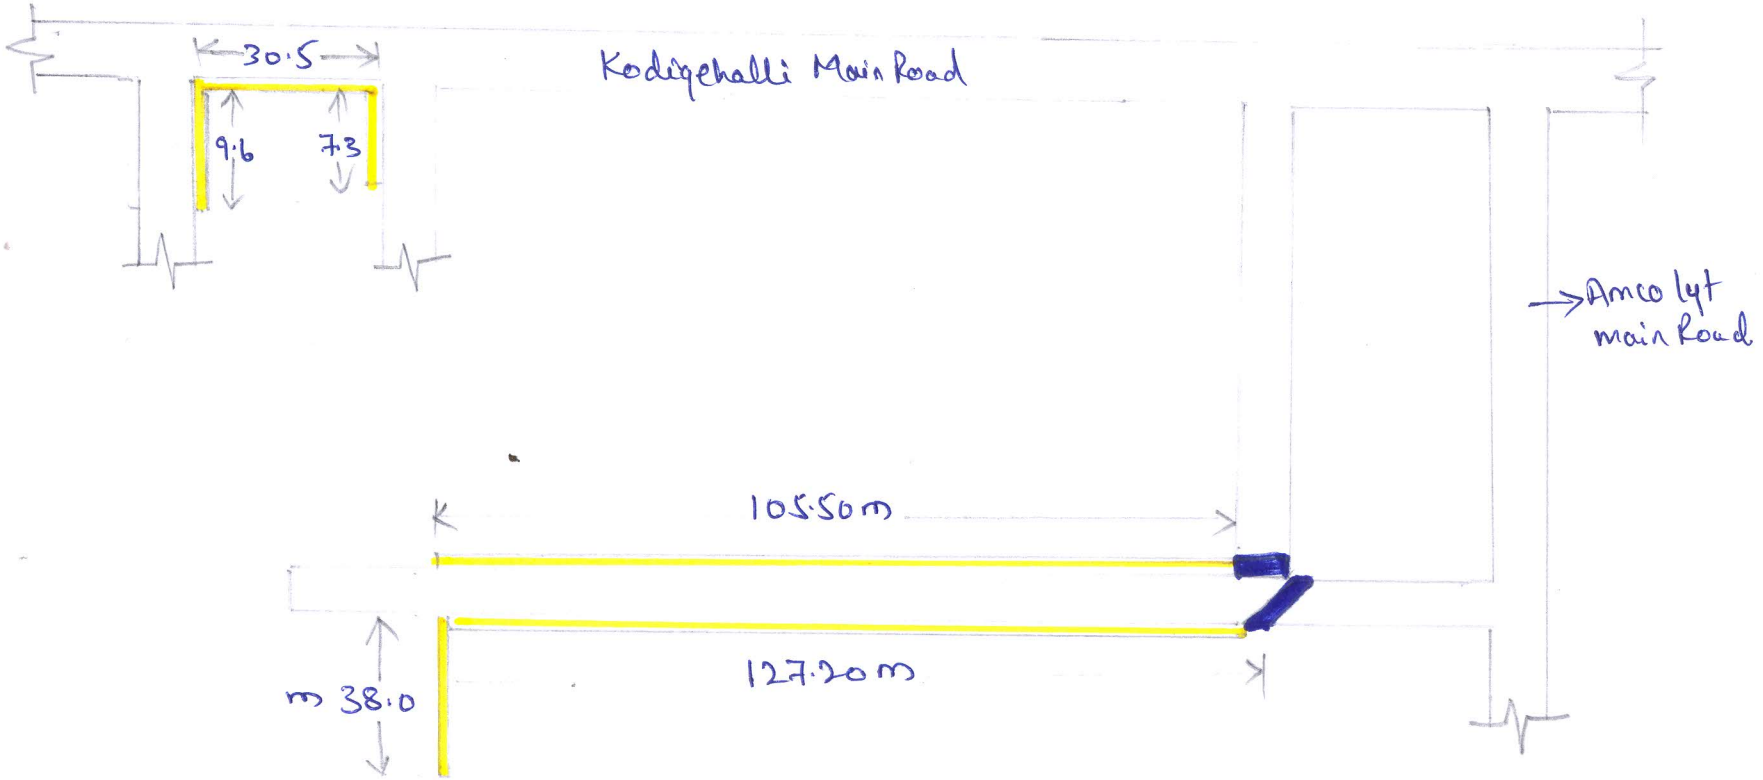

Assistant Executive Engineer,
Kodigehalli Sub Division,
Dasanapura Zone, B.B.M.P.,
Bangalore